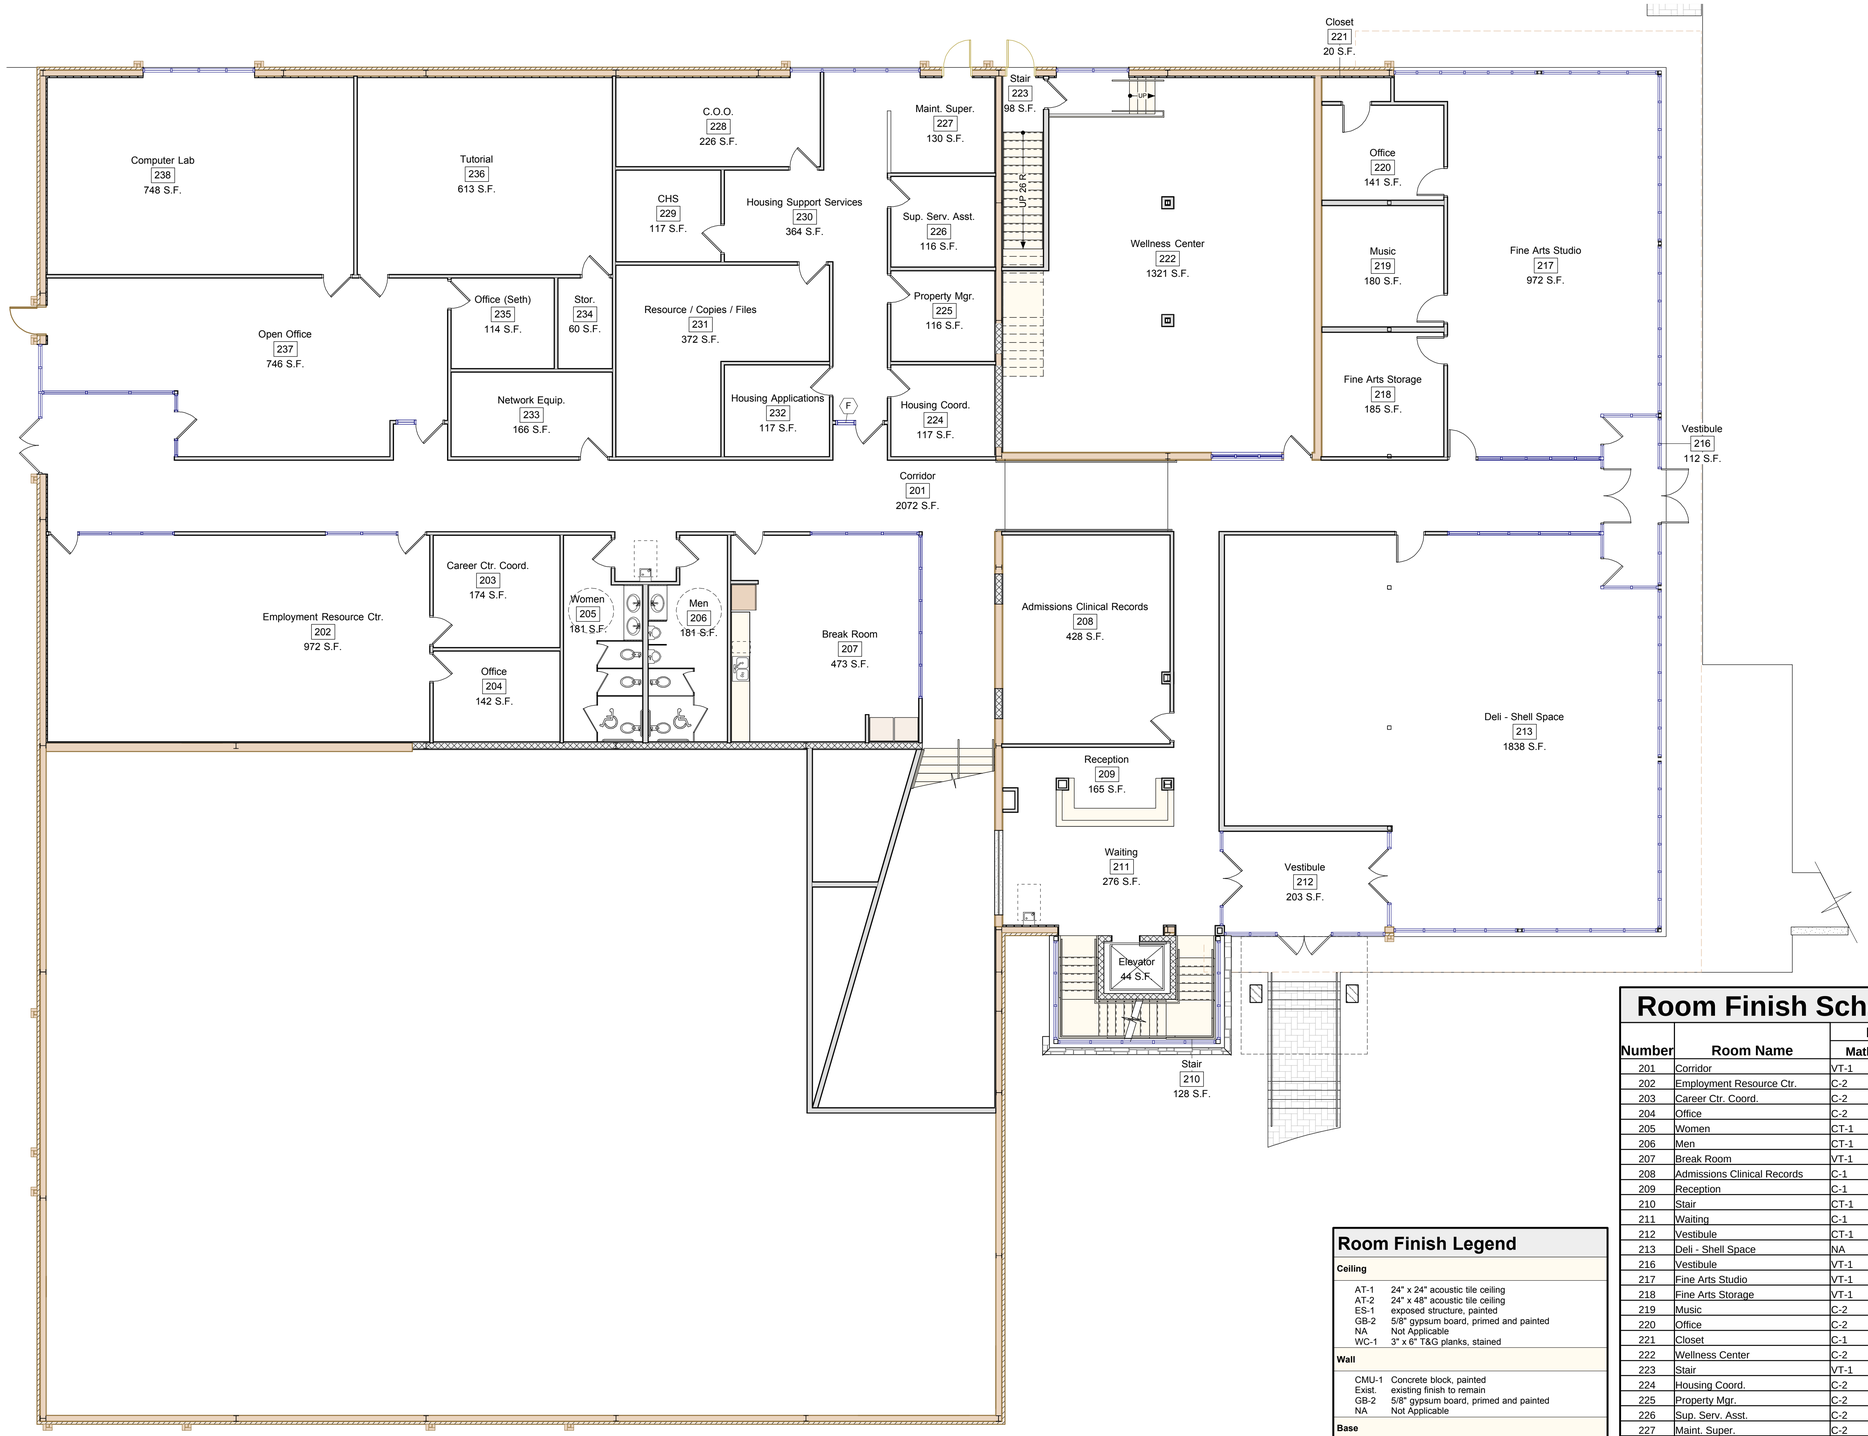

1 Middle Level Plan
Scale: 1/8" = 1'-0"

Room Finish Schedule - Middle Level

Number	Room Name	Floor Matl	Floor Base	Wall	Ceiling	Remarks
201	Corridor	VT-1	RB-1	GB-2	AT-2	
202	Employment Resource Ctr.	C-2	RB-1	GB-2	AT-2	
203	Career Ctr. Coord.	C-2	RB-1	GB-2	AT-2	
204	Office	C-2	RB-1	GB-2	AT-2	
205	Women	CT-1	CB-1	GB-2	AT-2	ceramic tile wainscot to 48" a.f.f.
206	Men	CT-1	CB-1	GB-2	AT-2	ceramic tile wainscot to 48" a.f.f.
207	Break Room	VT-1	RB-1	GB-2	AT-2	
208	Admissions Clinical Records	C-1	RB-1	GB-2	AT-1	
209	Reception	C-1	RB-1	GB-2	AT-2	
210	Stair	CT-1	CB-1	CMU-1	GB-2	abrasive nosings
211	Waiting	C-1	RB-1	GB-2	AT-2	
212	Vestibule	CT-1	CB-1	GB-2	AT-1	
213	Deli - Shell Space	NA	NA	NA	NA	shell space only
216	Vestibule	VT-1	NA	NA	AT-1	
217	Fine Arts Studio	VT-1	RB-1	GB-2	AT-2	
218	Fine Arts Storage	VT-1	RB-1	GB-2	AT-2	
219	Music	C-2	RB-1	GB-2	AT-2	
220	Office	C-2	RB-1	GB-2	AT-2	
221	Closet	C-1	RB-1	GB-2	GB-2	
222	Wellness Center	C-2	RB-1	GB-2	AT-2	
223	Stair	VT-1	RB-1	GB-2	AT-2	vinyl tile on conc filled pan treads
224	Housing Coord.	C-2	RB-1	GB-2	AT-2	
225	Property Mgr.	C-2	RB-1	GB-2	AT-2	
226	Sup. Serv. Asst.	C-2	RB-1	GB-2	AT-2	
227	Maint. Super.	C-2	RB-1	GB-2	AT-2	
228	C.O.O.	C-2	RB-1	GB-2	AT-2	
229	CHS	C-2	RB-1	GB-2	AT-2	
230	Housing Support Services	C-2	RB-1	GB-2	AT-2	
231	Resource / Copies / Files	VT-1	RB-1	GB-2	AT-2	
232	Housing Applications	C-2	NA	GB-2	AT-2	
233	Network Equip.	VT-1	RB-1	GB-2	AT-2	
234	Stor.	VT-1	RB-1	GB-2	AT-2	
235	Office (Seth)	C-2	RB-1	GB-2	AT-2	
236	Tutorial	C-2	RB-1	GB-2	AT-2	
237	Open Office	C-2	RB-1	GB-2	AT-2	
238	Computer Lab	VT-1	RB-1	GB-2	AT-2	

Room Finish Legend

Ceiling

AT-1	24" x 24" acoustic tile ceiling
AT-2	24" x 48" acoustic tile ceiling
ES-1	exposed structure, painted
GB-2	5/8" gypsum board, primed and painted
NA	Not Applicable
WC-1	3" x 6" T&G planks, stained

Wall

CMU-1	Concrete block, painted
Exist.	existing finish to remain
GB-2	5/8" gypsum board, primed and painted
NA	Not Applicable

Base

CB-1	Ceramic tile base
NA	Not Applicable
RB-1	4"H. rubber base

Floor

C-1	carpet-1
C-2	carpet-2
CT-1	ceramic tile
Exist.	existing finish to remain
NA	Not Applicable
RA-1	Rubber athletic flooring
SC-1	Sealed Concrete
VT-1	12" X 12" vinyl tile flooring
VT-2	vinyl tile on conc filled pan treads

revisions

print distribution

This Document is the property of TWH Architects, Inc.
Any use, reproduction, display, or sale without express written permission is strictly prohibited.

AIM Center Headquarters

West Martin Luther King Boulevard
Chattanooga, Tennessee

file: 140.05

date: Sept 26, 2006

Architects • Planners • Interiors
651 East Fourth Street, Suite 500
Chattanooga, Tennessee 37403
423.756.5046 (v) 423.756.8021 (f)
www.twharch.com

TWH Architects, Inc.

sheet: A-9.2
Finish Schedule