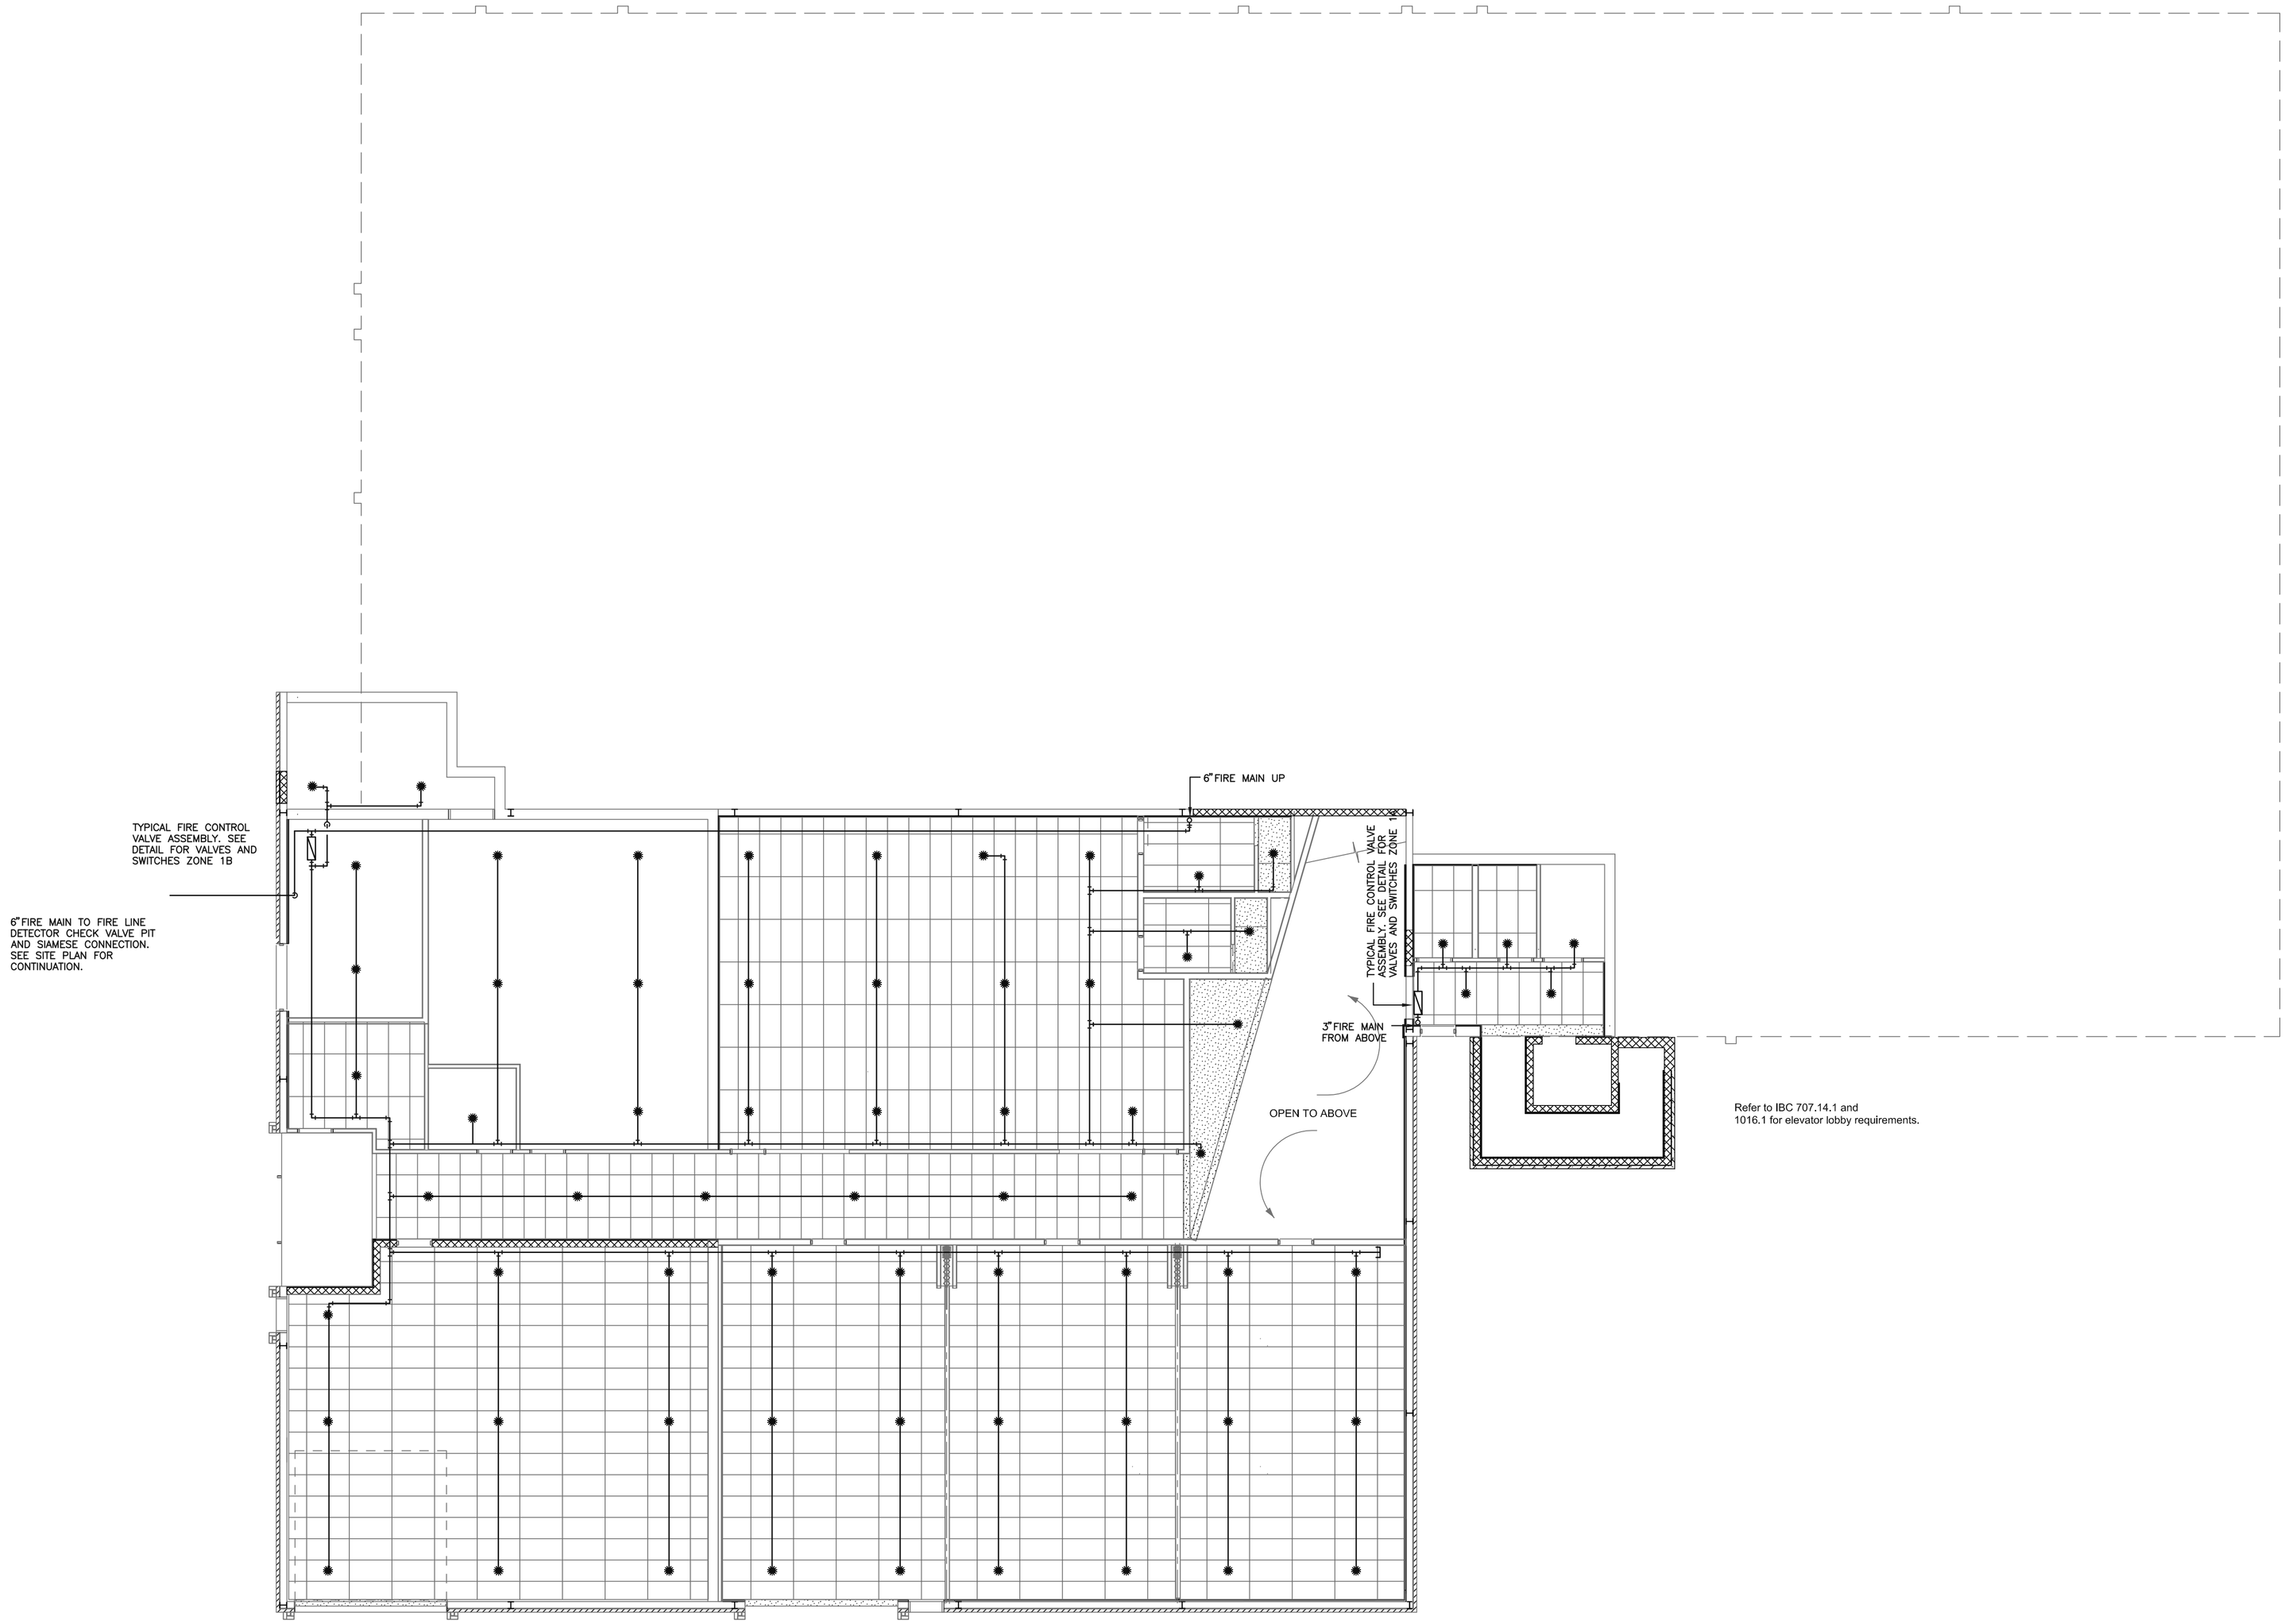

LOWER LEVEL SPRINKLERS

SCALE: 1/8" = 1'-0"

C&A No. C&A# 06-025

CAMPBELL & ASSOCIATES, INC.
CONSULTING ENGINEERS
651 E. 4th St. Chattanooga, TN 37403
(423) 267-9718 Fax: (423) 265-7879
E-mail: caengrs@caengrs.com
www.caengrs.com

revisions

print distribution

This document is the property of C&A, Inc. Any use or reproduction without express written permission is strictly prohibited.

AIM Center Headquarters

West Martin Luther King Boulevard
Chattanooga, Tennessee

file: 140.05

date: SEPT 8 2006

Architects • Planners • Interiors
651 East Fourth Street, Suite 500
Chattanooga, Tennessee 37403
423.756.5046 (v) 423.756.8021 (f)
www.twharch.com

TWH Architects, Inc.

JOHN F. GERM
No. 8285
STATE OF TENNESSEE

sheet: SP-1